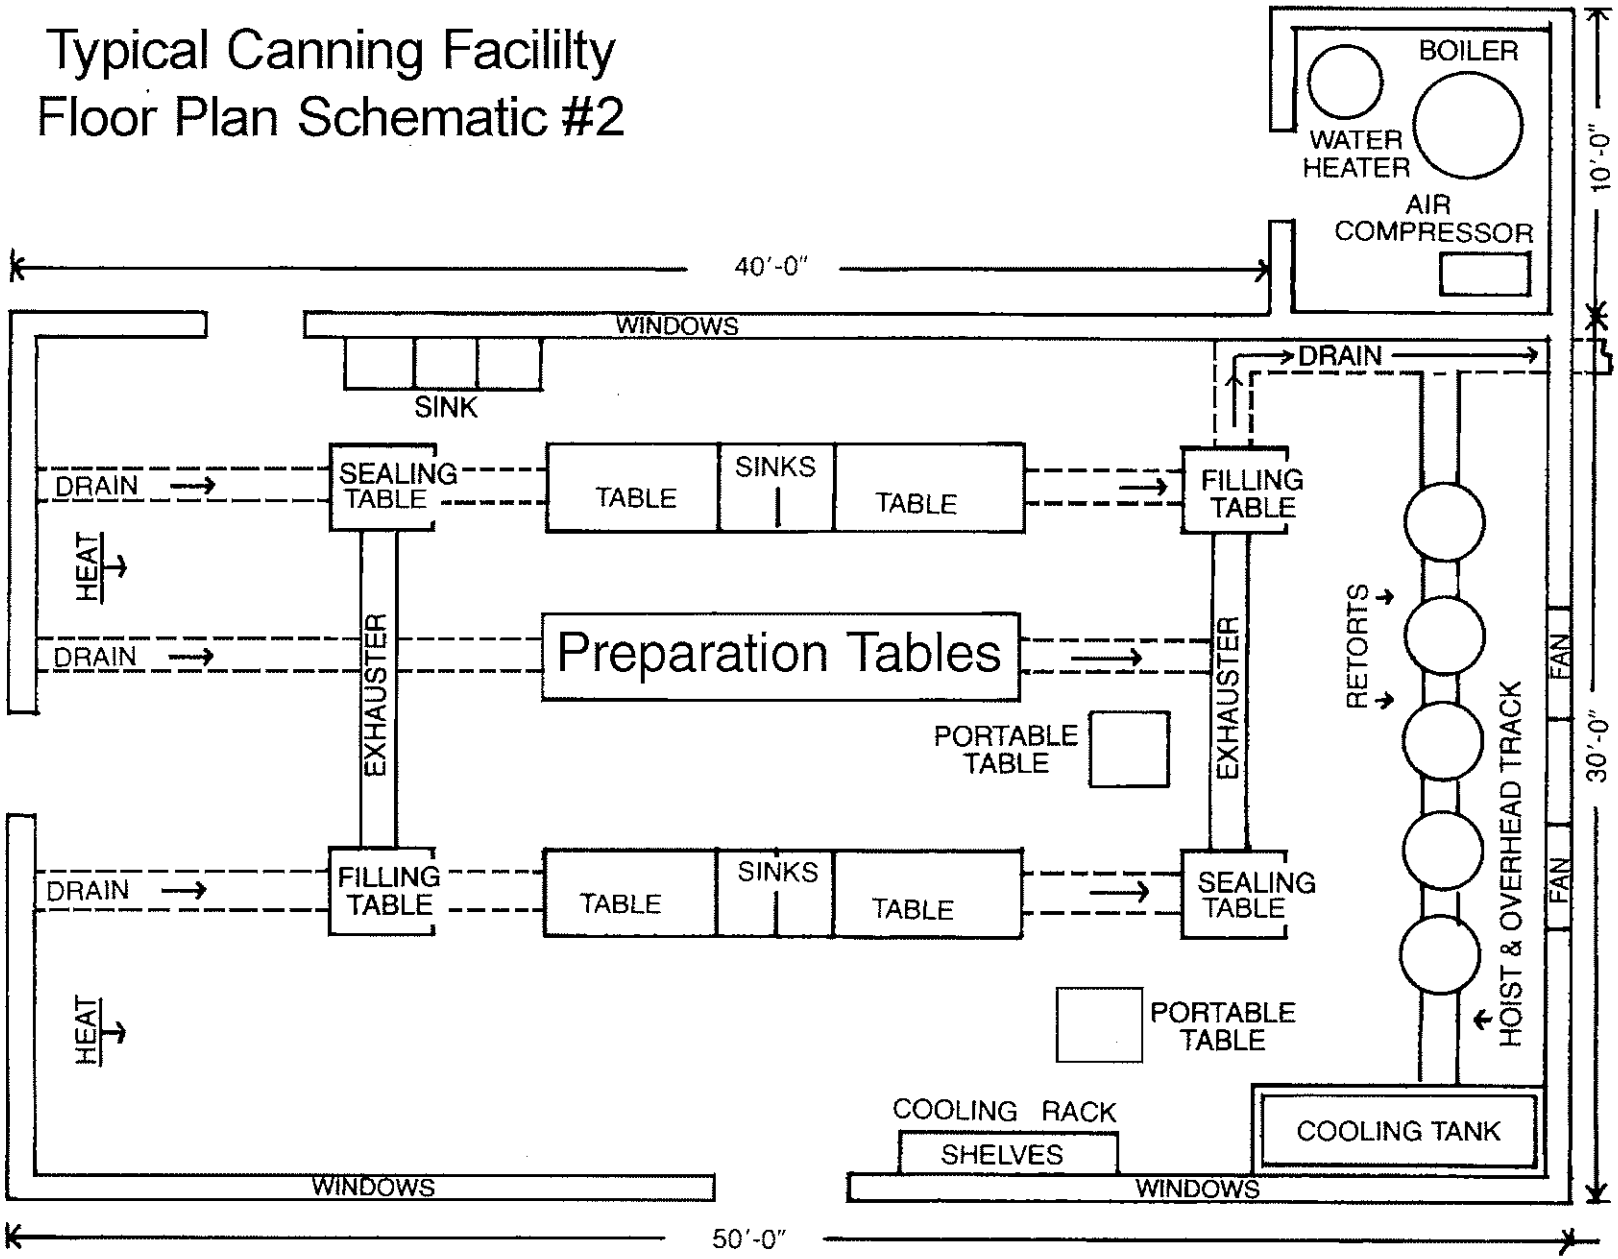Typical Canning Facility
Floor Plan Schematic #2